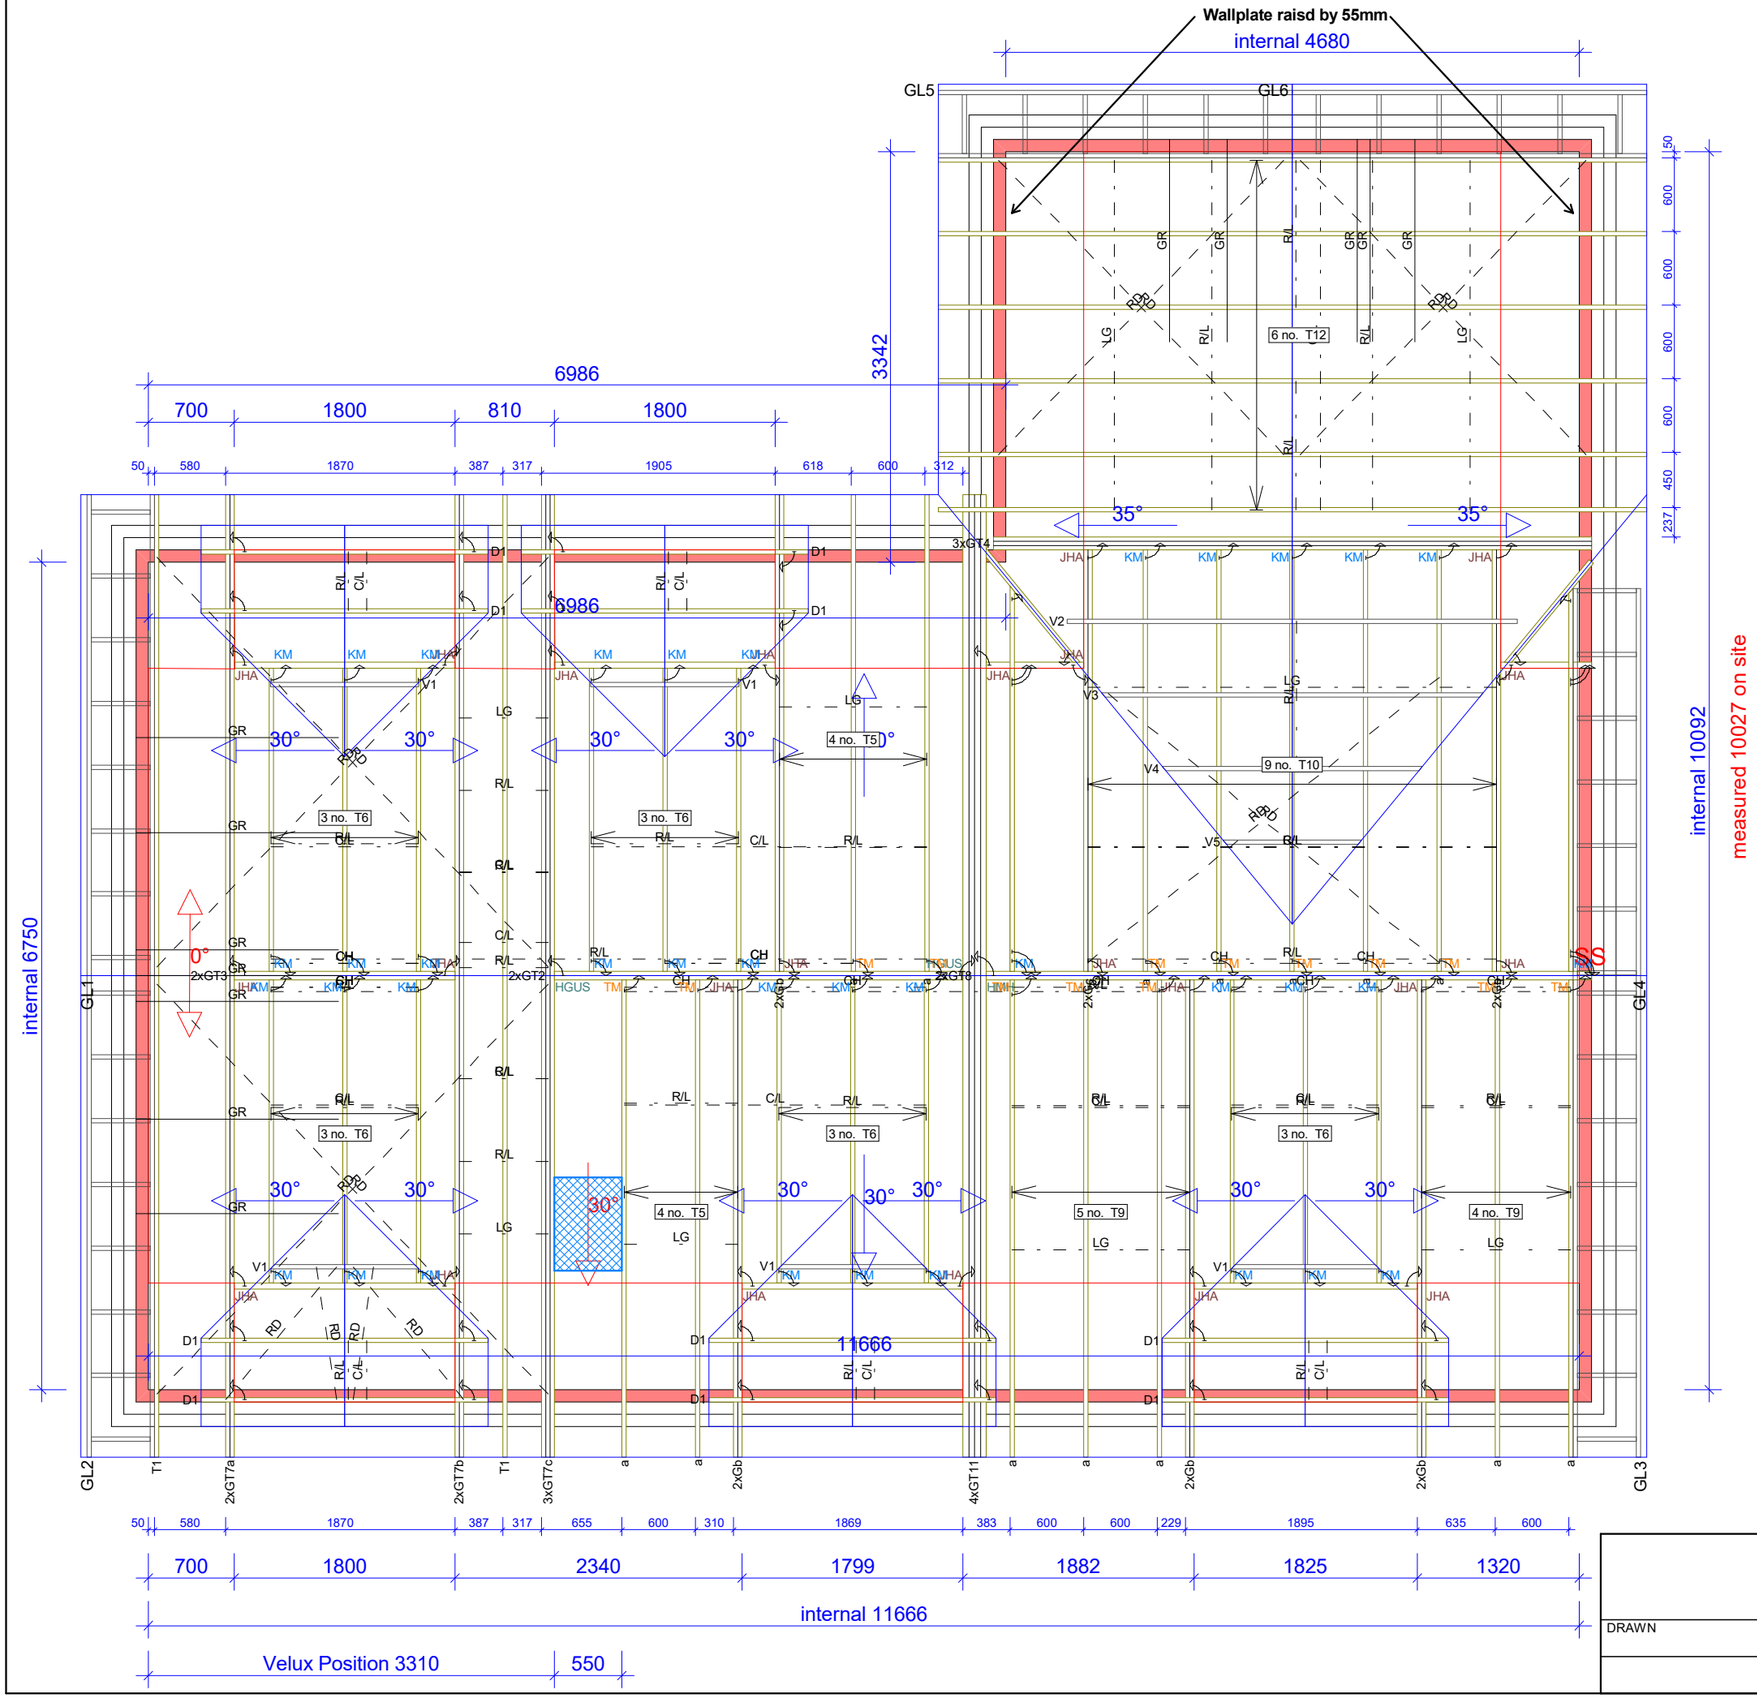

TRUSS CENTERS MUST BE FOLLOWED TO COMPLY WITH ENGINEERING RESULTS

GIRDER TRUSSES TO BE FIXED TOGETHER ON SITE FOLLOWING SUPPLIED GIRDER FIXING DETAIL

DRAWN	CHECKED	JOB NO.	SCALE 1:50
		CODE TYPE NO. %	DRAWING NUMBER / REV.